



PRECISION MOUNTING BLOCK




SYNTHETIC TEACHING DRAWING - FAI-002

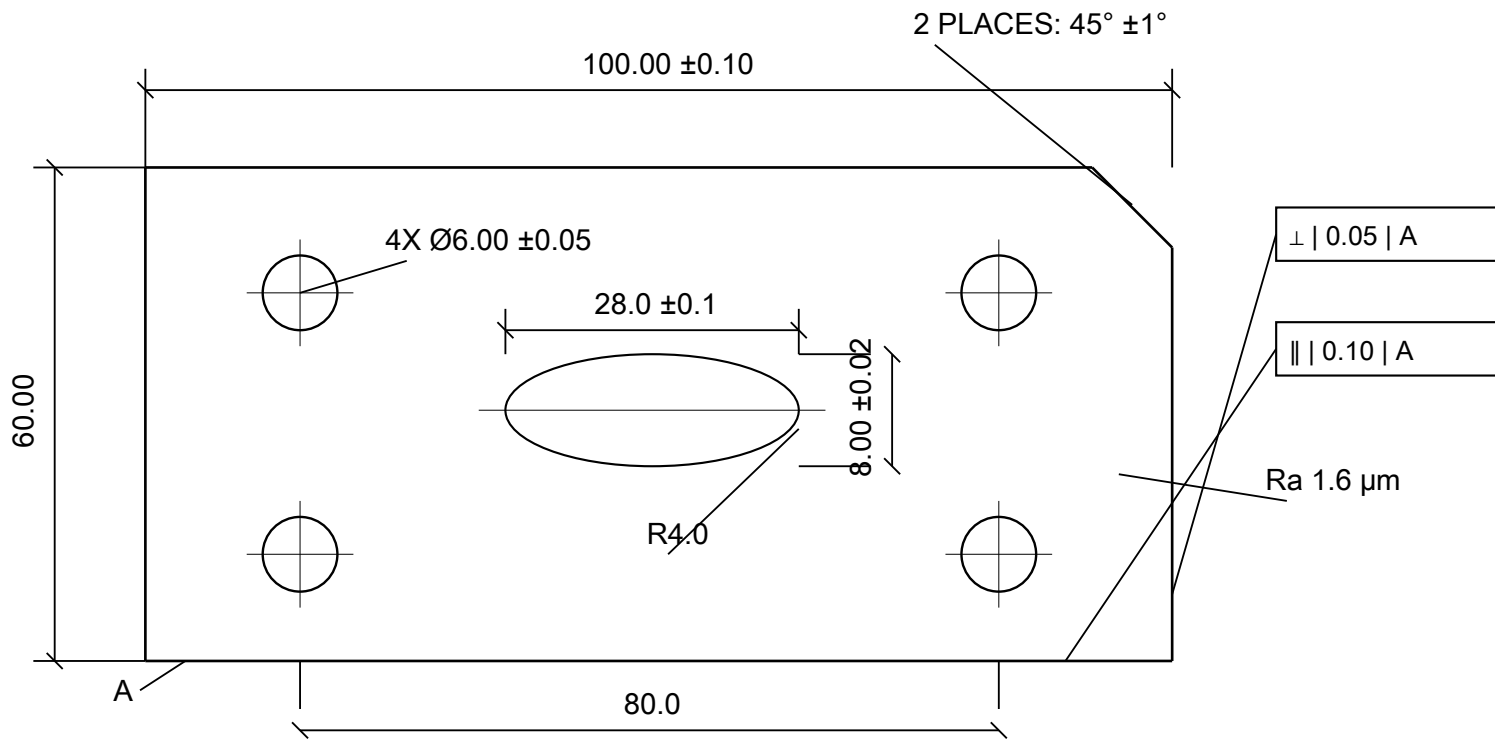

TOP VIEW

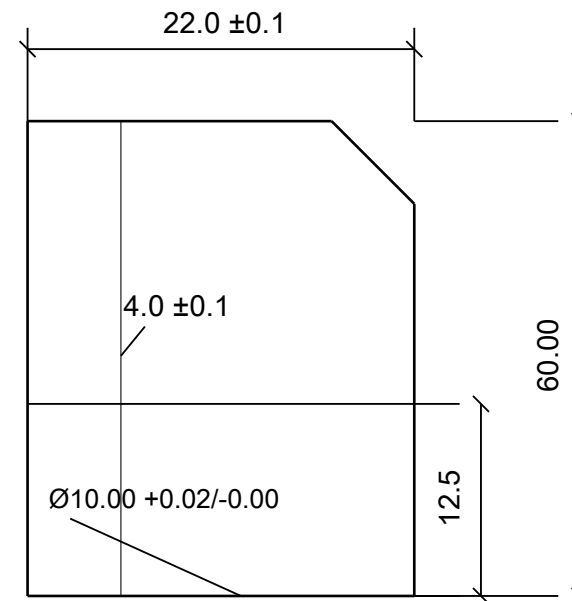

SIDE VIEW

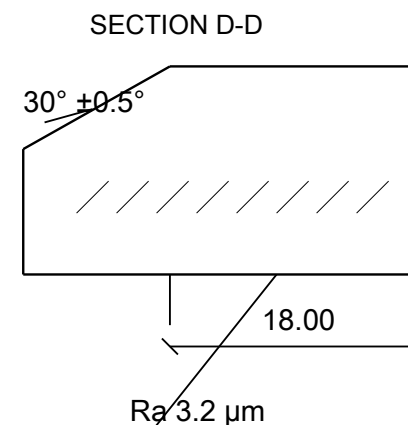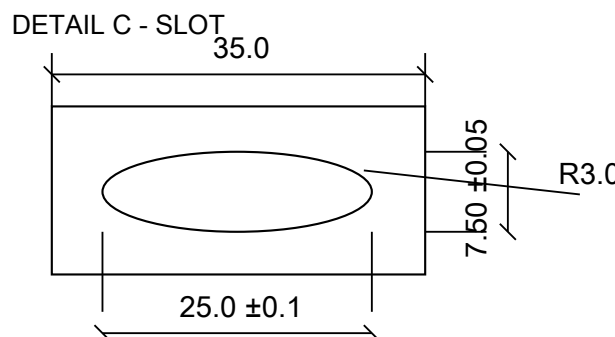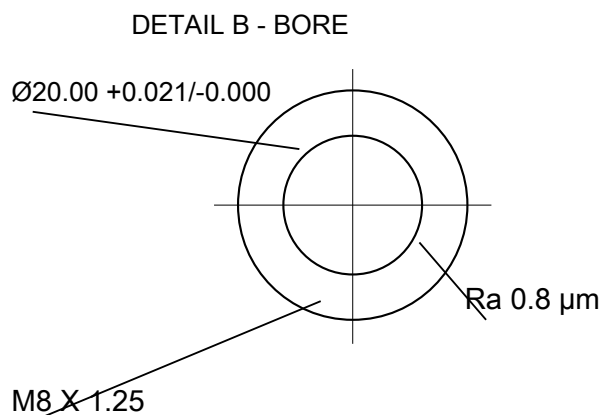

NOTES

1. MATERIAL: ALUMINUM 6061-T6.
2. FINISH: CLEAR ANODIZE PER CUSTOMER SPECIFICATION.
3. CERTIFICATE OF CONFORMANCE REQUIRED WITH EACH LOT.

Illustrative dimensions and geometry; not a manufacturing release.

UNLESS OTHERWISE SPECIFIED, DIMENSIONS ARE IN mm
GENERAL TOLERANCES LINEAR ± 0.20 mm ANGULAR ± 0.5°

DRAWING NO. FAI-002 REV A SHEET 1 OF 1

PRECISION MOUNTING BLOCK | DEMONSTRATION ONLY